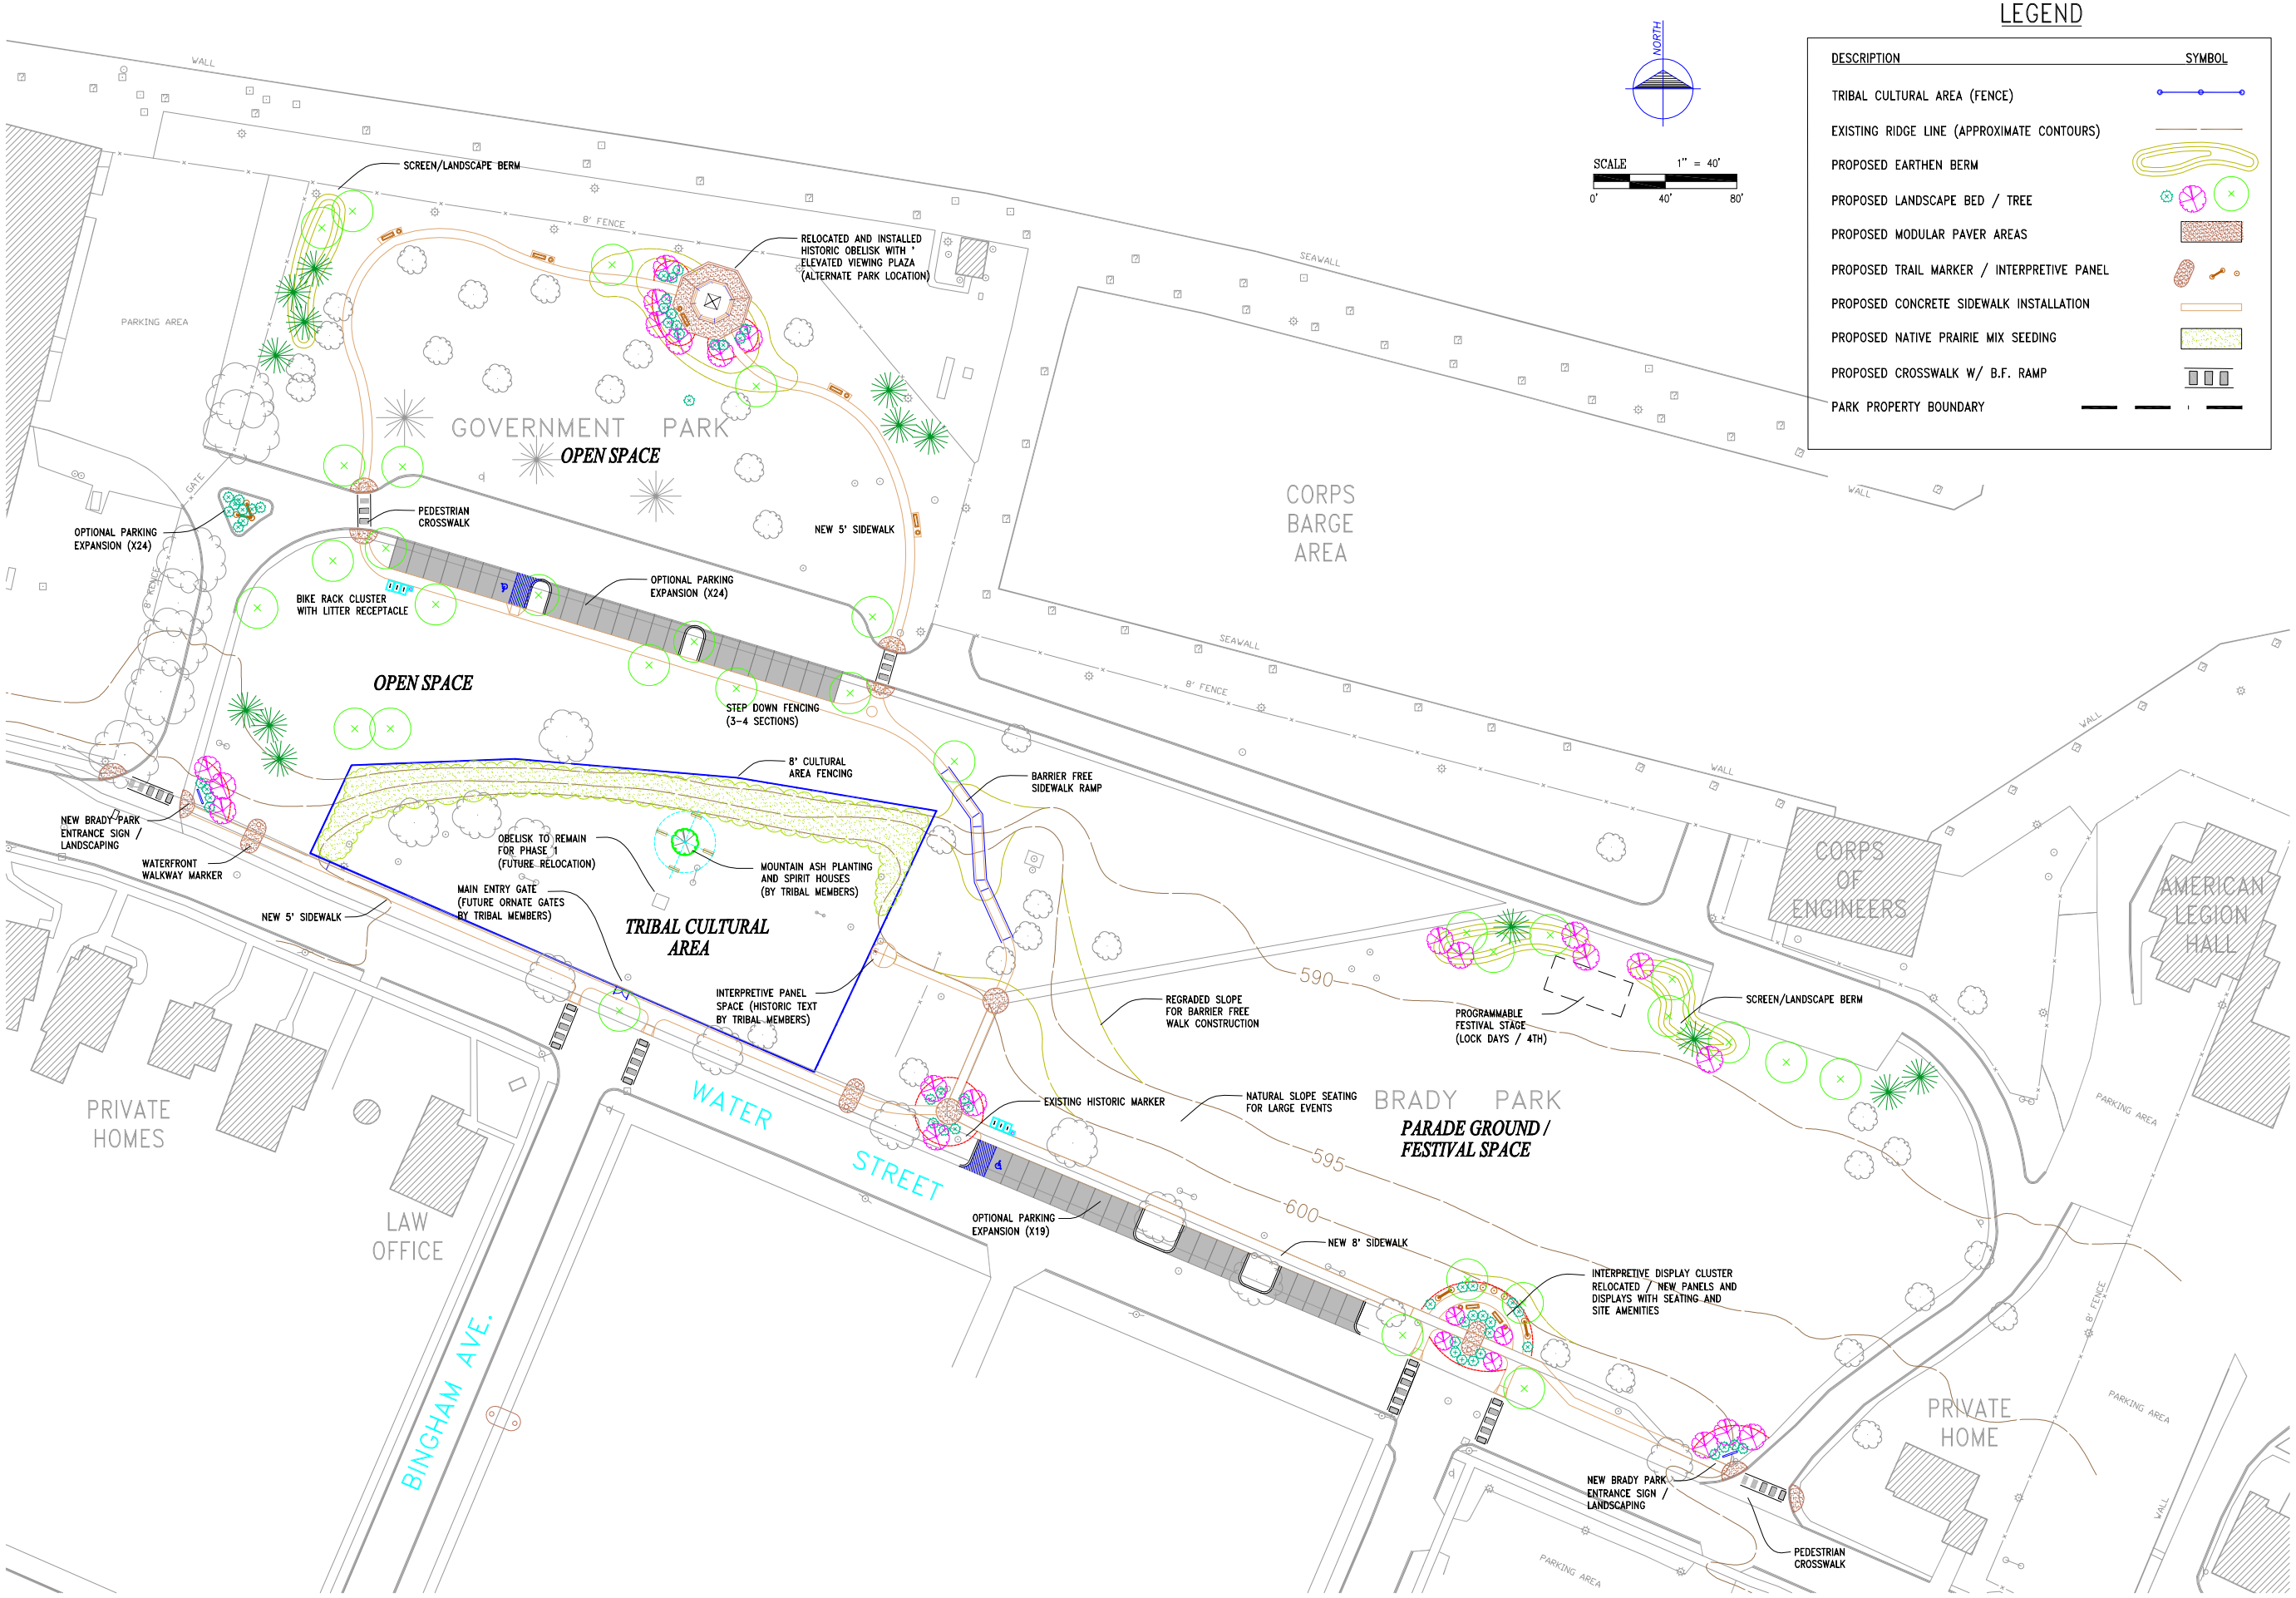

Gosling Czubak Engineering Sciences, Inc.
1385 Bellevue Park Drive,
Traverse City, MI 49686-9002
Phone: 231-941-4083
Fax: 231-941-4603

- Engineers
- Surveyors
- Planners
- Environmental Services
- Landscape Architecture

No.:	Date:	Revision:	By:
1	4-28-06	PLAN ADDITIONS / CHANGES	KDH

Drawn By: KDH
Checked By: KDH
Date: 4-09-06
Scale: AS NOTED

Location:

PHASE 2 - PARK IMPROVEMENTS

BRADY PARK MASTER PLAN

City of Sault Ste. Marie, Michigan

Project No. 2005695.01

Sheet 4