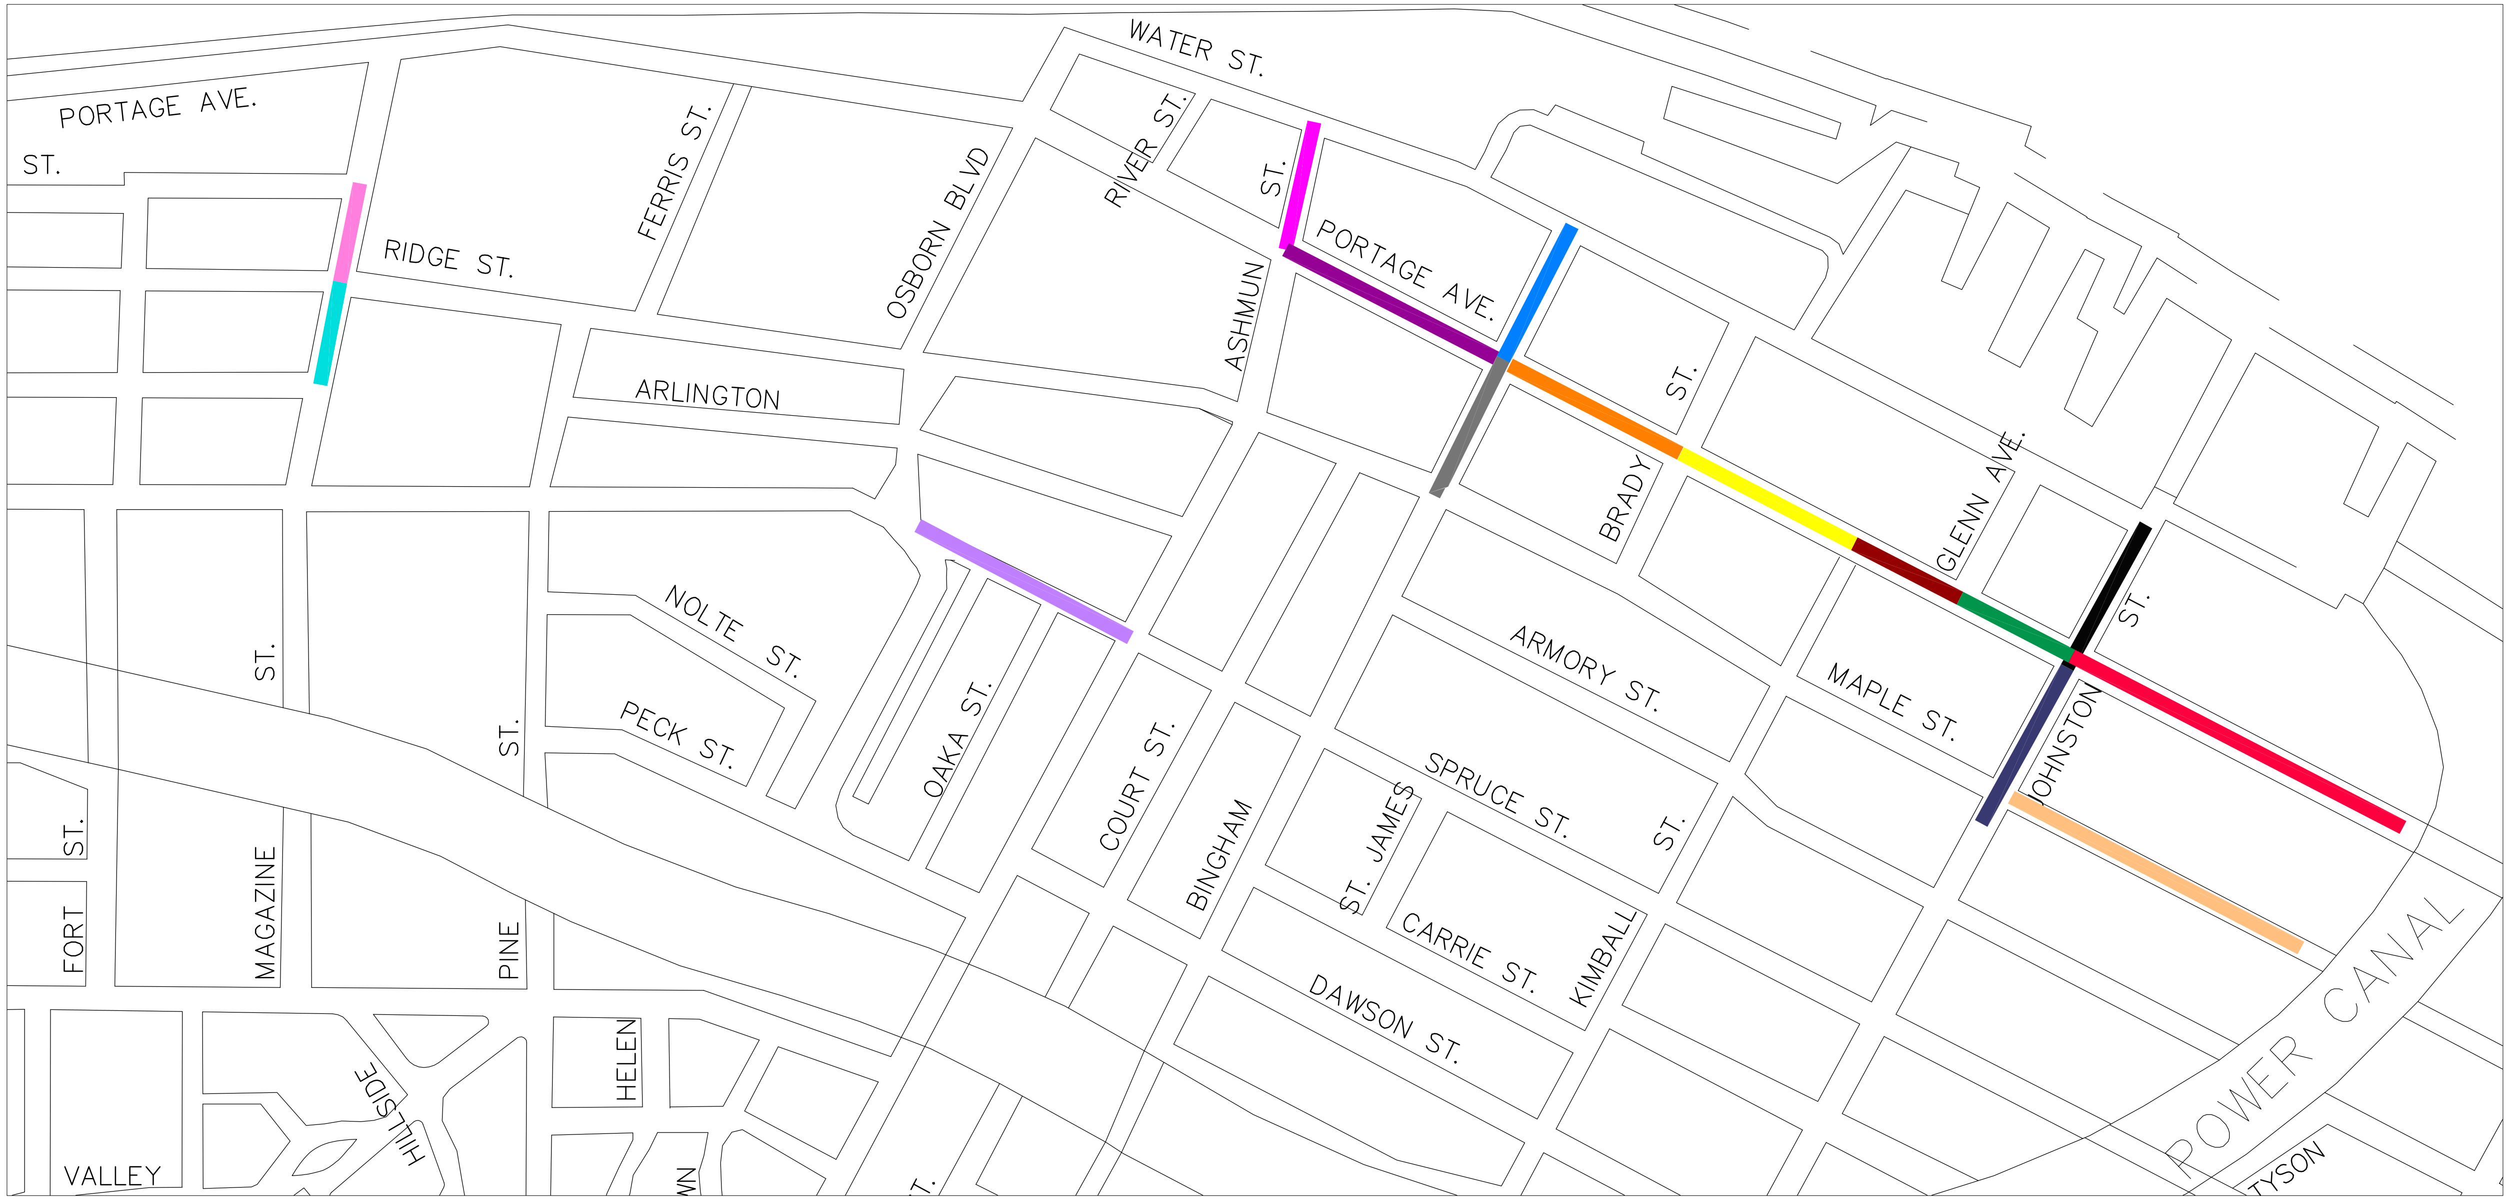

PROJECT MAP

Location	Wtr	San	Storm	Crew	5/2	5/9	5/16	5/23	5/30	6/6	6/13	6/20	6/27	7/4	7/11	7/18	7/25	8/1	8/8	8/15	8/22	8/29	9/5	9/12	9/19	9/26	10/3	10/10	10/17	10/24	10/31	11/7	11/14	11/21	11/28
					May				June					July				August					September				October					November			
Johnston Outfall to Portage			X	1																															
Johnston - Portage to Maple	X		X	1																															
Bingham - Portage to Maple	X	X	X	Burton																															
Portage - Johnston to Glenn	X	X	X	1																															
Portage - Glenn to Kimball	X	X	X	1																															
Portage - Kimball to Brady	X	X	X	1																															
Portage - Brady to Bingham	X	X	X	1																															
Portage - Bingham to Ashmun	X	X	X	1																															
Ashmun - Water to Portage	X	X		1																															
Portage - Johnston to Power Canal	X	X	X	1																															
Bingham - Water to Portage		X		2																															
Spruce - Osborne to Ashmun	X			2																															
Magazine - Ridge to Emeline	X	X		2																															
Magazine - Ridge to Gros Cap	X	X		2																															
Maple - Johnston to Power Canal	X	X	X	2																															
Assumes 2 underground crews with follow-up service, storm, & restoration crews																																			

Typical Street Reconstruction	underground utilities	undercut & sand fill	sewer laterals	water services	sand fill & gravel under curbs	curb & gutter, drives & walks	gravel & fine grade, topsoil & sod	
Pulverising existing asphalt may be done earlier, as long as the street remains open to								Adjust casting & asphalt paving will follow when the crew & plant comes to town

c2ae
WWW.C2AE.COM
725 Prudden Street, Lansing, MI 48906 - 517.371.1200
123 West Main Street, Suite 200, Gaylord, MI 49735 - 989.732.8131
648 Monroe Avenue NW, Suite 210, Grand Rapids, MI 49503 - 616.454.9414
1211 Ludington Street, Escanaba, MI 49829 - 906.233.9360

CSO CONTROL PROGRAM
PROJECT PHASES C-1 AND C-2
SAULT STE MARIE, MI

2011 SCHEDULE

REVISIONS

COPYRIGHT © 2009
THIS DOCUMENT AND DESIGN ARE THE PROPERTY OF C2AE. NO MODIFICATIONS AND/OR TRANSFERS OF WORK ARE PERMITTED UNLESS GRANTED BY C2AE.

SCALE: AS NOTED
PROJ. #: 090154
DATE: 9/14/2009
SHEET
C-006

ISSUED FOR BIDDING

DESIGNED BY: - CHECKED BY: - APPROVED BY: - DWG'S MOD BY: -